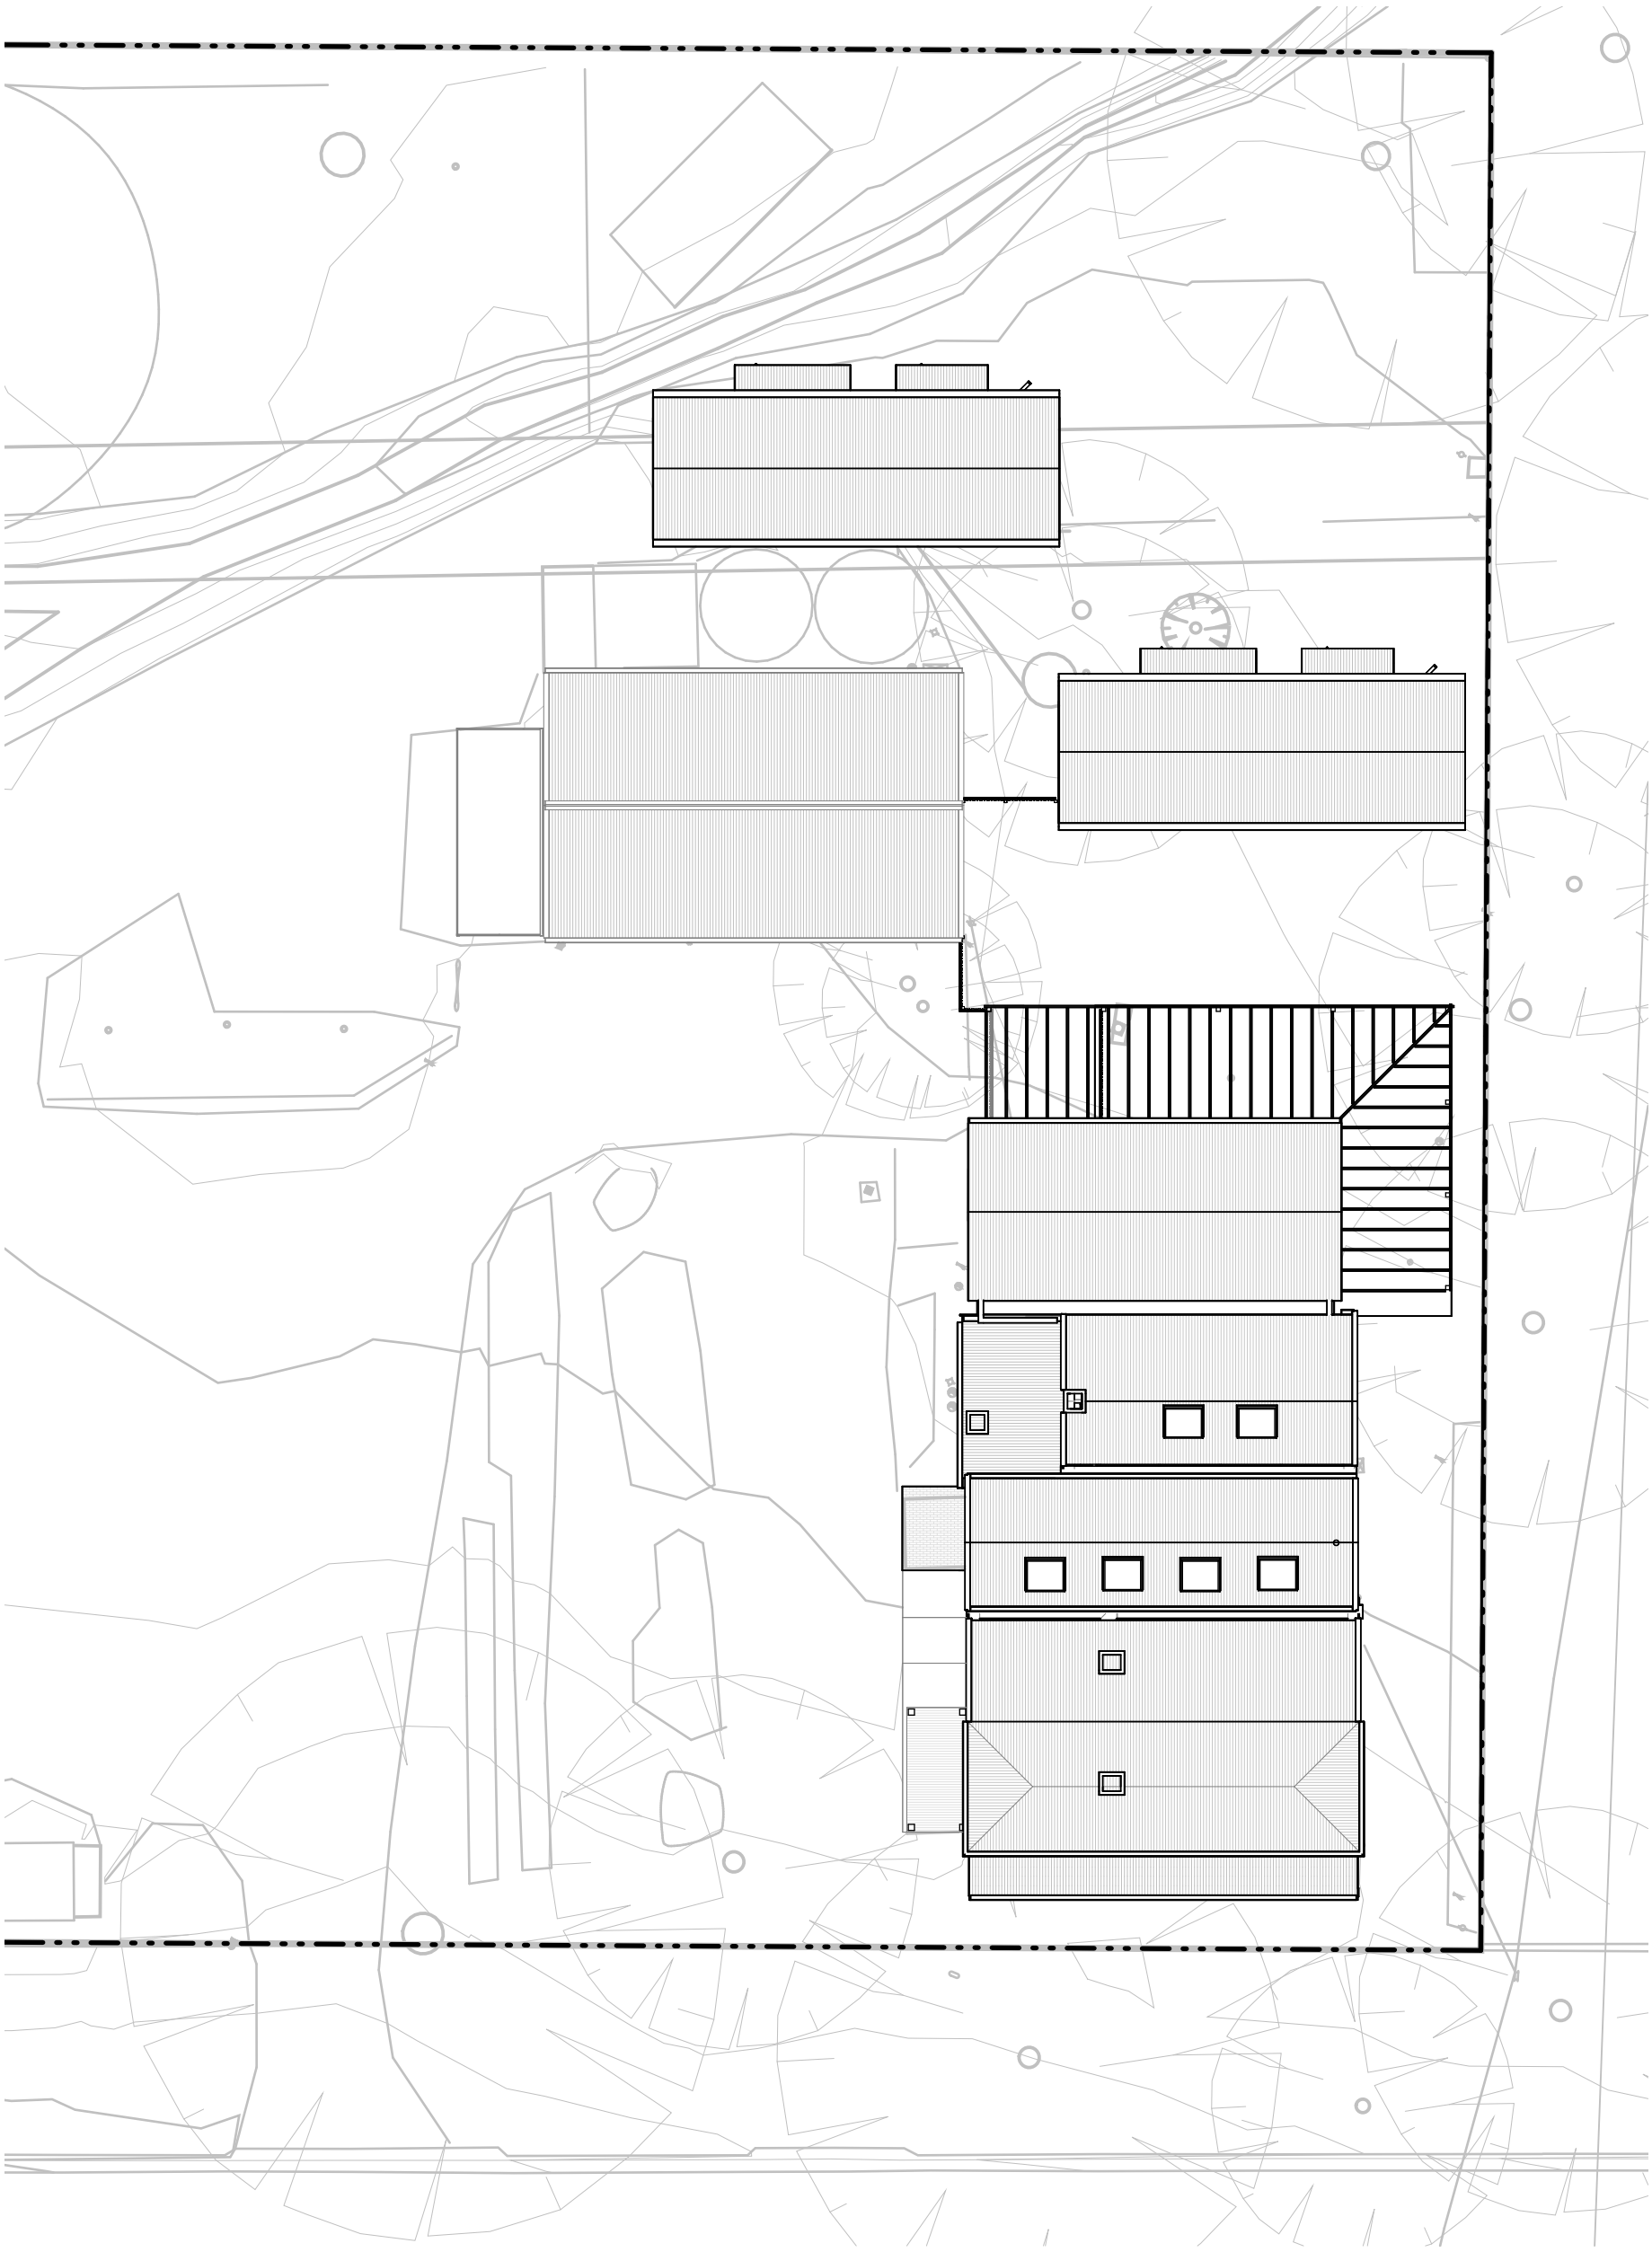

ELMDALE, NAIRNE
PROPOSED ALTERATIONS & ADDITIONS

SITE PLAN

PRELIMINARY

25/05/2023
11:51:22 AM

Scale:
1 : 200

2229

SK01

ABN 81 614 388 439
Phone: 08 8388 3440

© Copyright 2023

Email: studio@anaglypta.com.au

Anaglypta
ARCHITECTURE

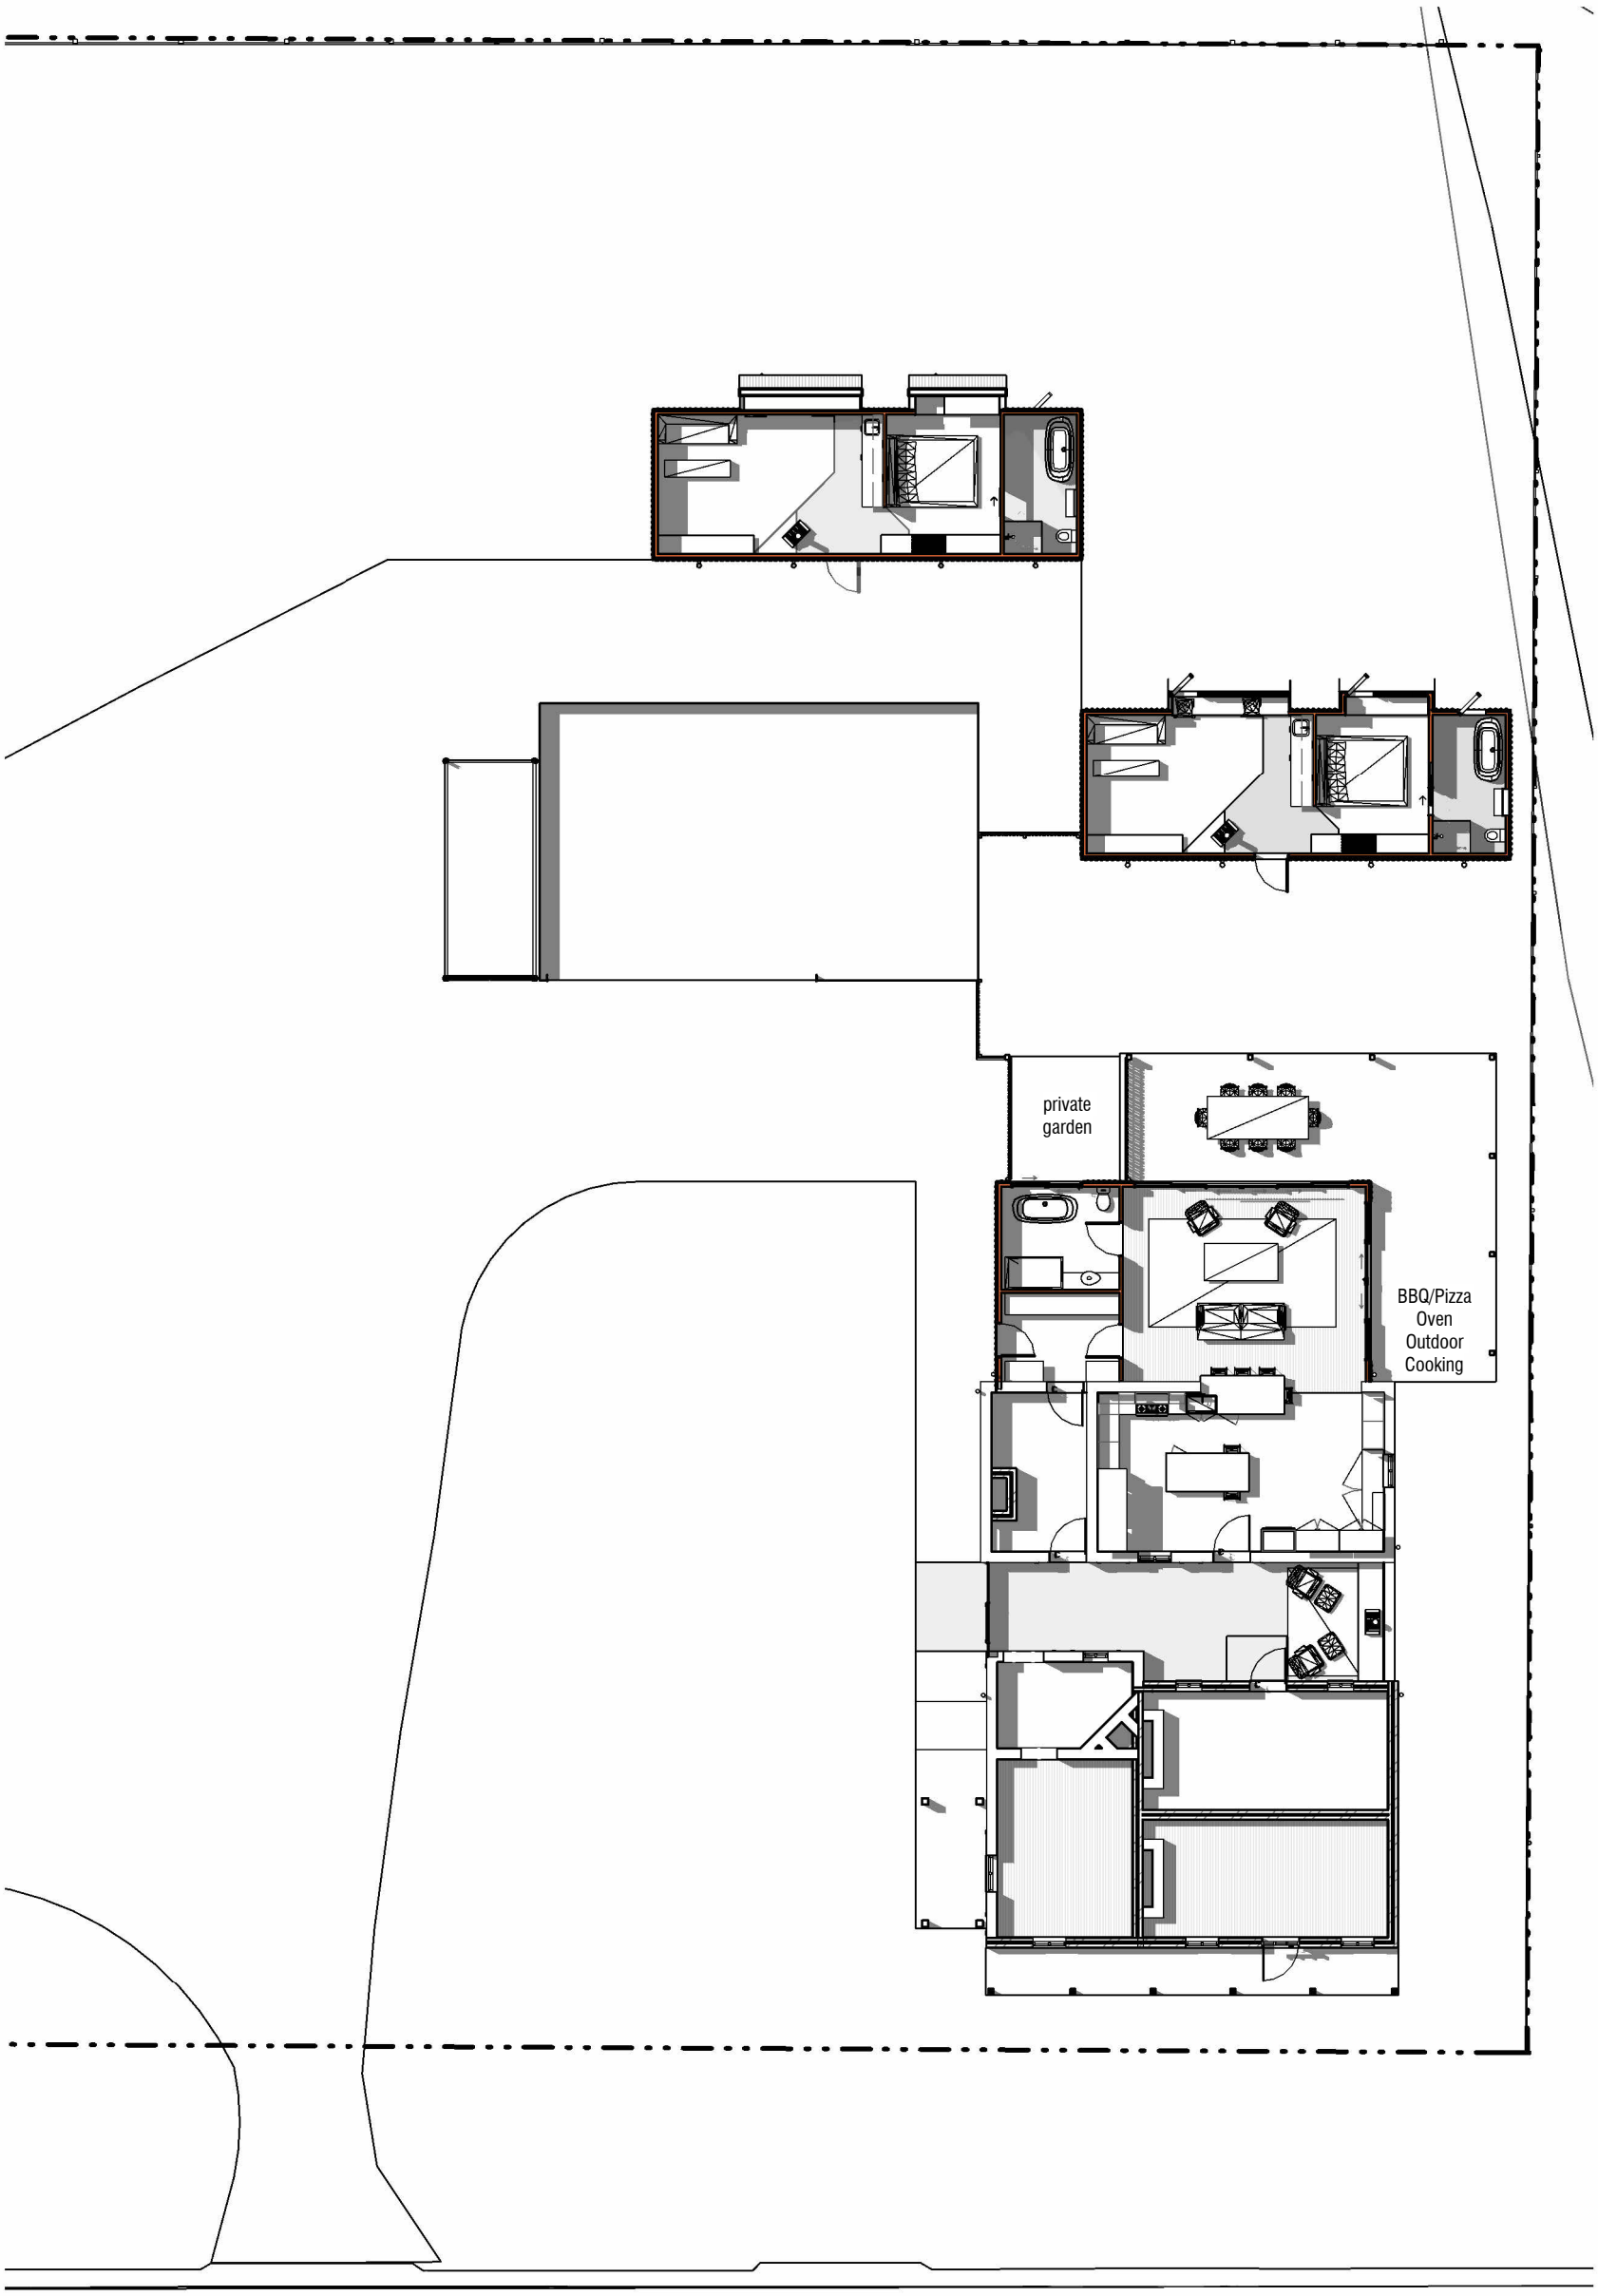

ELMDALE, NAIRNE
PROPOSED ALTERATIONS & ADDITIONS

FLOOR PLAN

PRELIMINARY

25/05/2023
11:51:24 AM

Scale:
1 : 200

2229

SK02

ABN 81 614 388 439
Phone: 08 8388 3440

© Copyright 2023

Email: studio@anaglypta.com.au

Anaglypta
ARCHITECTURE

SECTION

1 : 100

ELEVATION

1 : 100

ELMDALE, NAIRNE
PROPOSED ALTERATIONS & ADDITIONS
ELEVATION / SECTION
PRELIMINARY

25/05/2023 11:51:27 AM | Scale: 1 : 100 | 2229 | SK03

ABN 81 614 388 439
Phone: 08 8388 3440

© Copyright 2023

Email: studio@anaglypta.com.au

Anaglypta
ARCHITECTURE